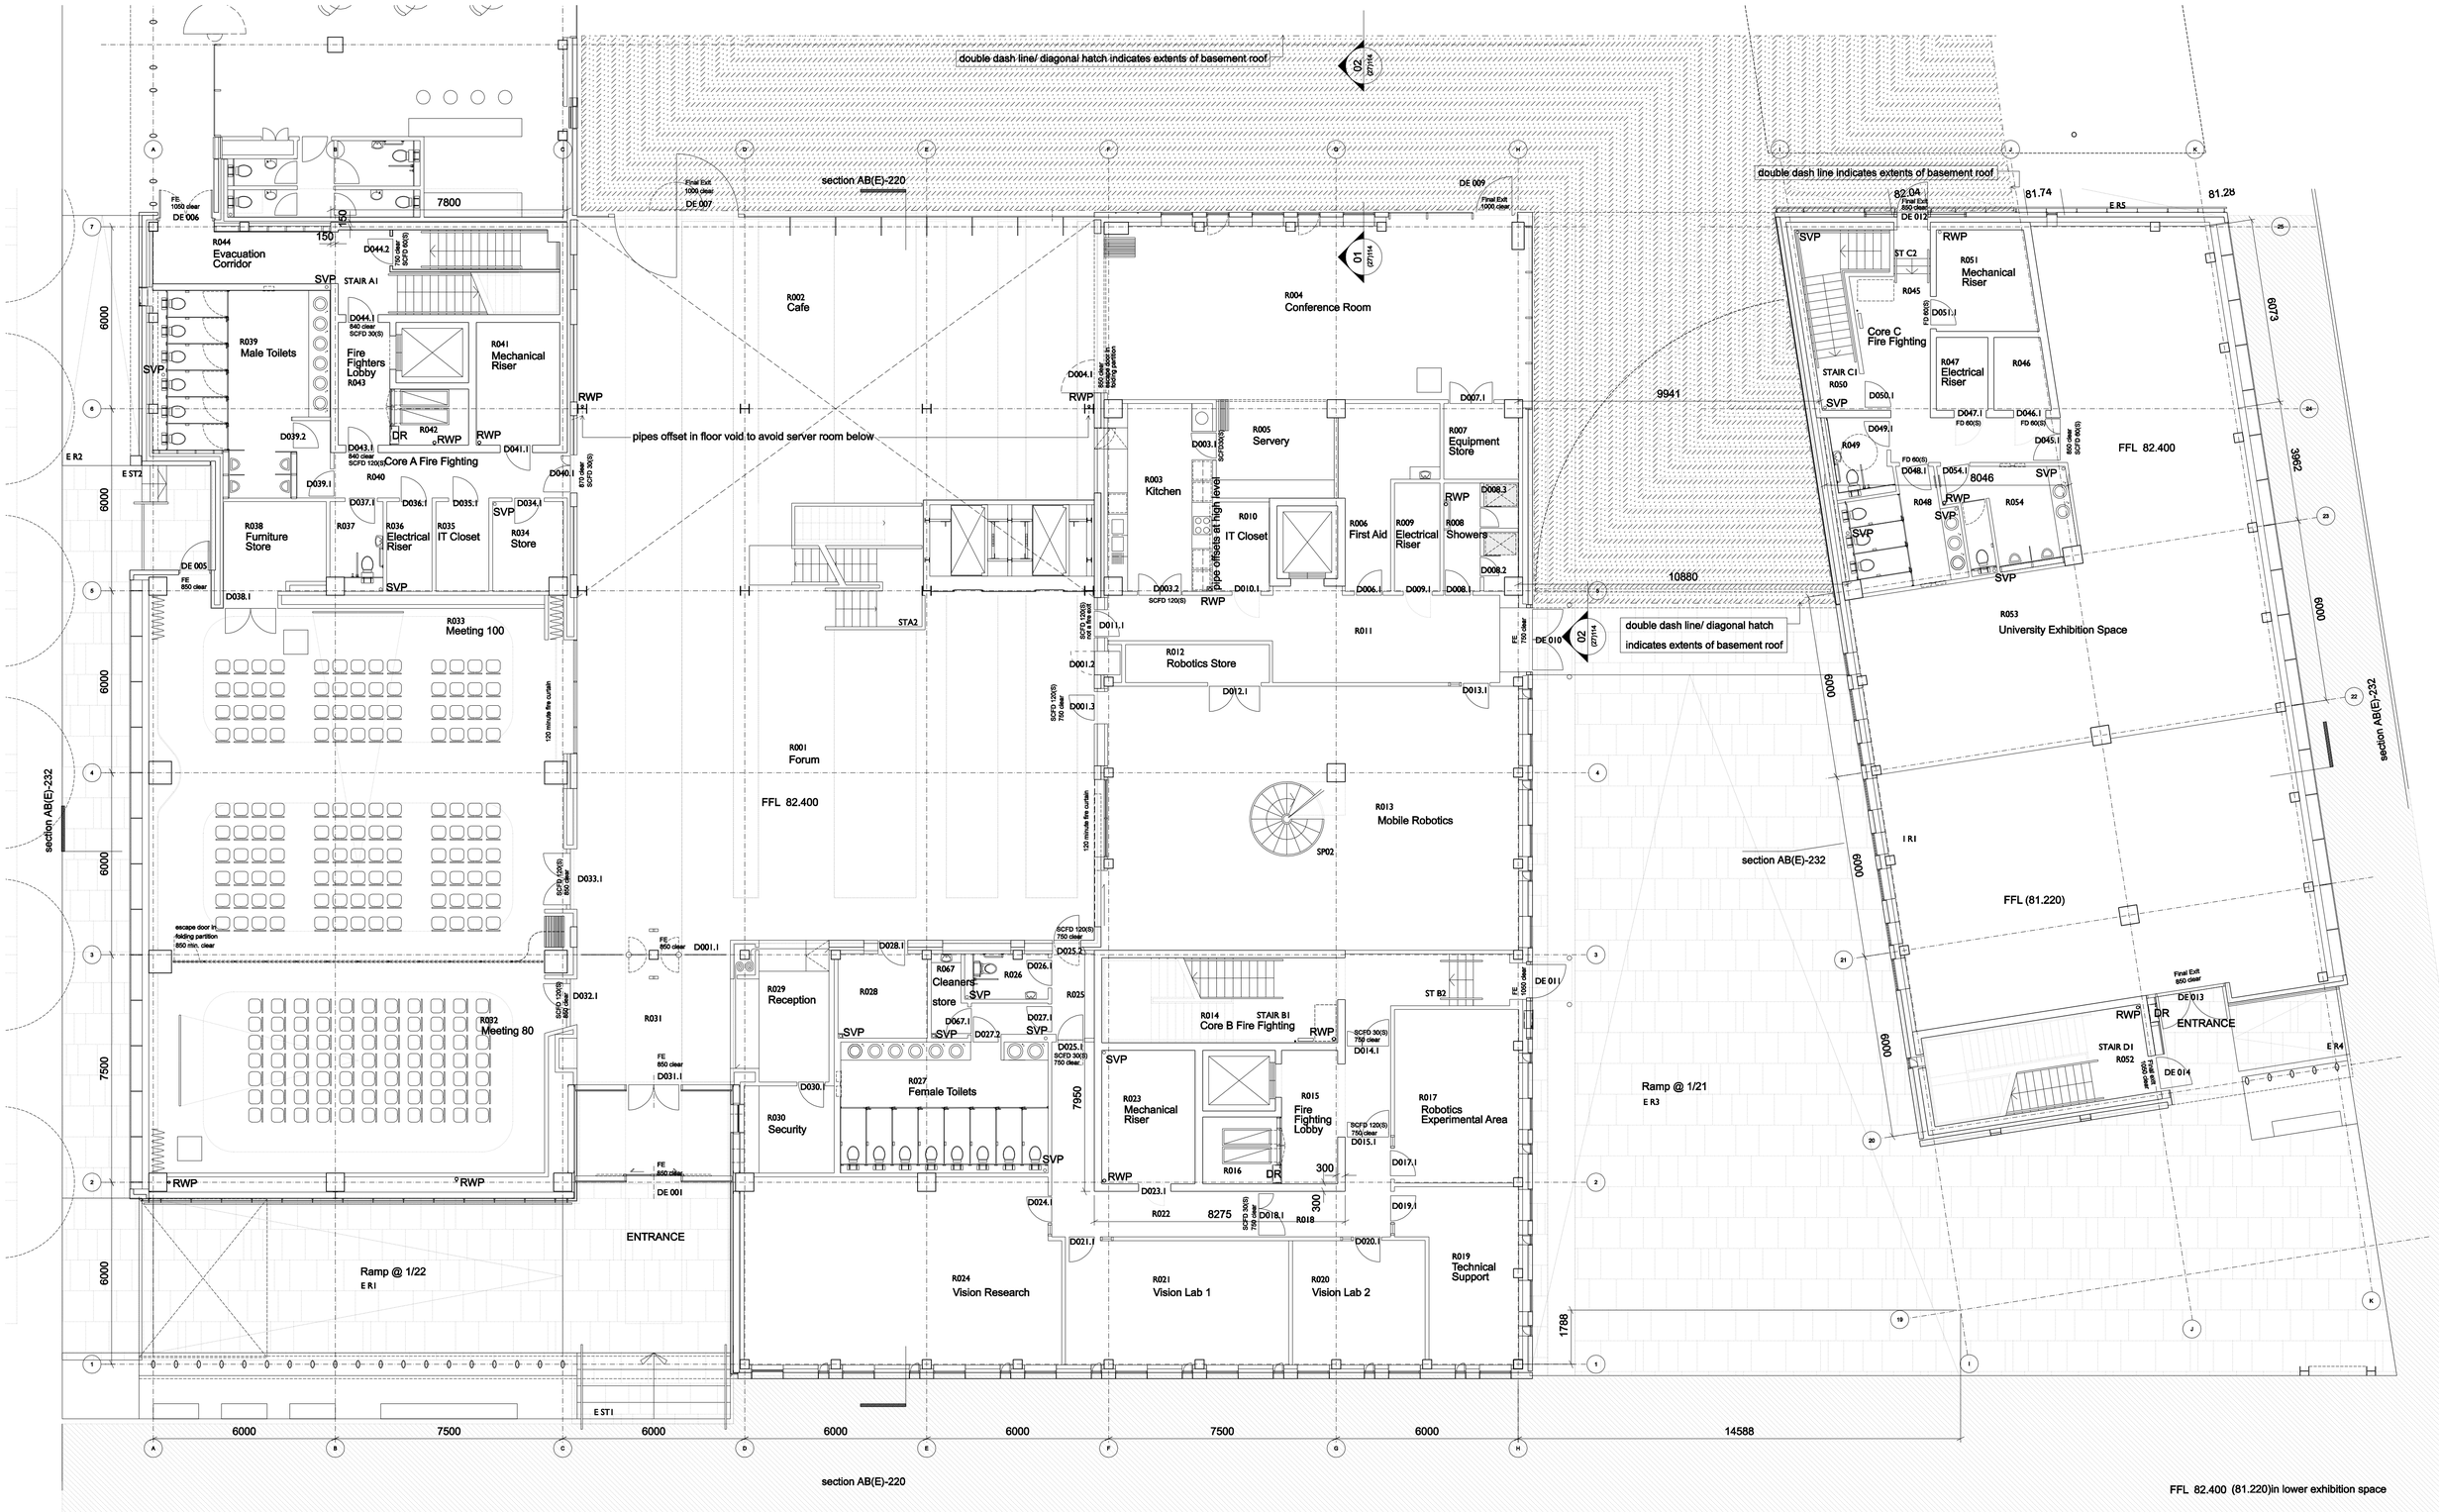

Revisions

Issued 13.10.04
A- 19.11.04
B- 26.11.04
C- 06.01.05
D- 18.02.05
E- 18.03.05

Notes

C- Meeting room reconfigured (grd)
Internal wall vision panels shown
First billing issue (roofing)
Roof section and detail refs added
SVPs noted at roof level
Planters revised
Internal wall vision panels showns

D- Second billing issue (roofing)
Further roofing notes added

E- RWP revisions. Tender Issue

Roofing Notes

---->	Direction of fall of roof membrane
RWO	Rainwater outlet
RWP	Rainwater downpipe
OF	Rainwater overflow
SVP	Soil vent pipe

- - - - - - - - 120 minute fire curtain

- - - - - - - - 30 minute fire curtain

Bennetts Associates
with
Reiach and Hall
Architects

Bennetts Associates Architects
54 Manor Place Edinburgh EH3 7EH
Tel: +44 (0)131 225 9554
Fax: +44 (0)131 225 9379
E-mail: potterrow@bennettsassociates.com

Reiach and Hall Architects
6 Darnaway Street Edinburgh EH3 6BG
Tel: +44 (0)131 225 8444
Fax: +44 (0)131 225 5079
E-mail: potterrow@reiachandhall.co.uk

Project
Potterrow Development
for University of Edinburgh

Drawing Title
Phase 1
Ground Floor Plan

job no.	drawing no.	revision	status
0312	A(E)-100	E	T

scale @ A3	scale @A1	date
1:200	1:100	Nov 2004