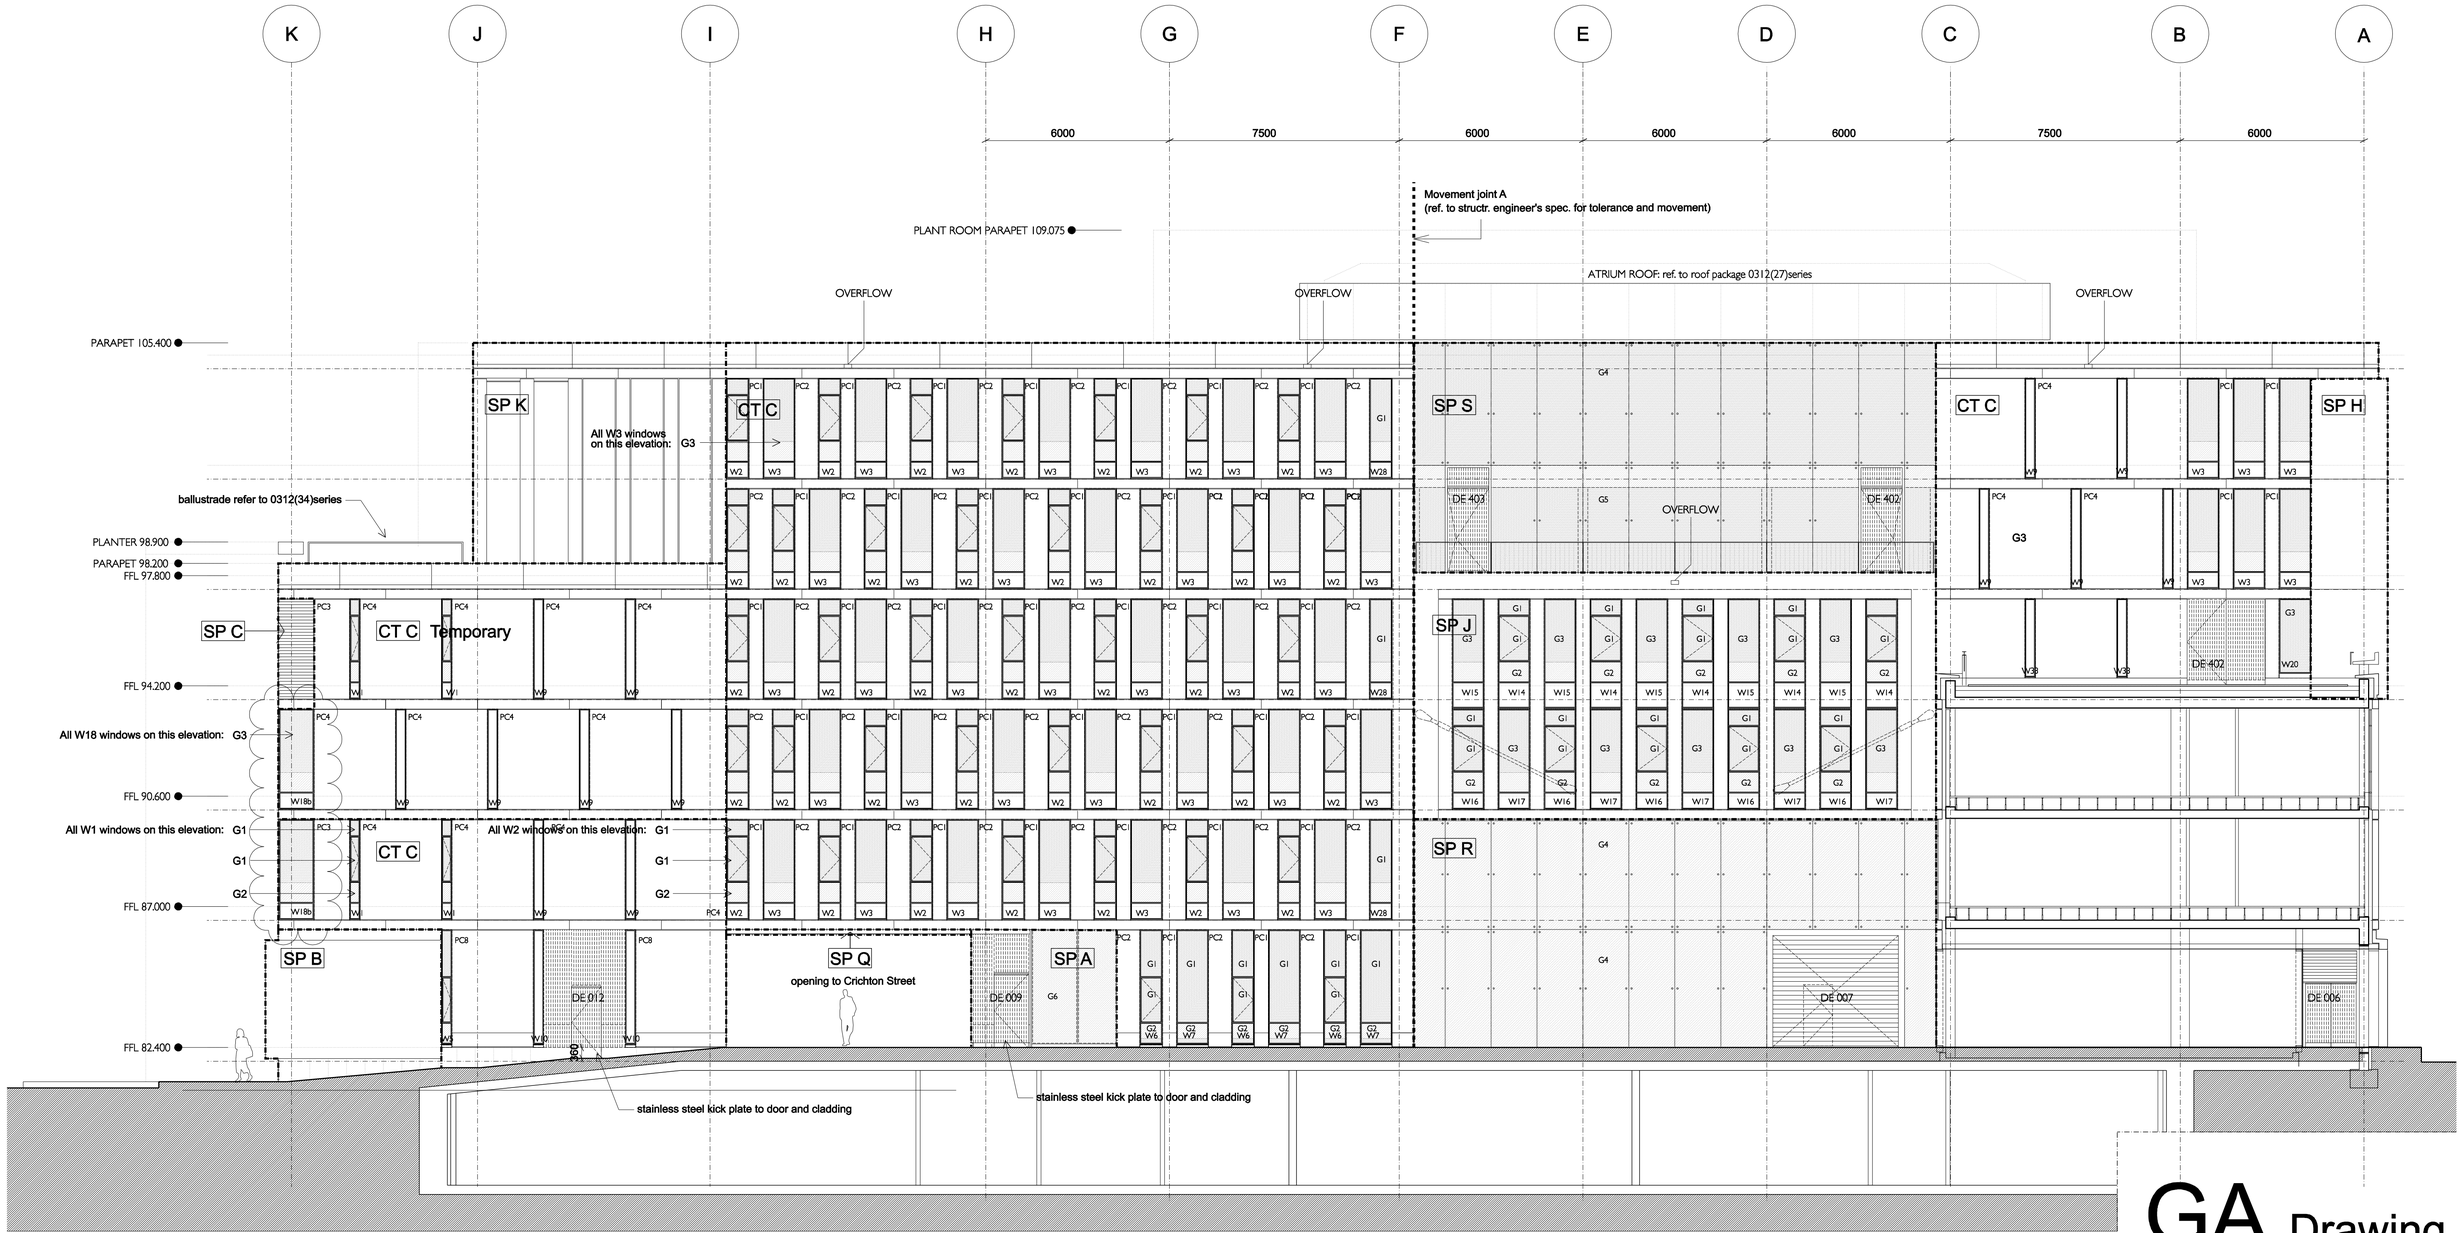

GA Drawing

Revisions

- 19.11.04 First Issue
A 05.01.05 First Billing Issue
B 18.02.05 Billing Issue
C 18.03.05 Tender Issue (previously issued as AB(E)310)
D Information Issue 03.06.05
D Status change to T1. Issued for Information 10.06.05
E Standalone Phase 1. Status change to CD. 07.10.05
F Phase 2A added. 11.11.05
G 14.07.06 Specialist joinery design development
H 26.07.06 Corrections between gridlines A & C
I 09.08.06 Corrections to window references W18b, W7 & W6
Windows at gridline F - extent of frit reduced
I 14.08.06 Status change to CA
J 06.10.06 Window at gridlines K & 25 corrected

Notes

PA1-8 Precast Panel Type
refer to Schedule (21)060

PB1-8 Precast Panel Type
refer to Schedule (21)061

PC1-8 Precast Panel Type
refer to Schedule (21)062

W1-27 Window Type
refer to Schedule (21)045/046/047

G1-17 Glass Type
refer to spec.0312(21)A81/410-570

Cladding Legend

Type	Dwg. Ref.
CTA	(21)001
CTB	(21)002
CTC	(21)003

Area	Dwg. Ref.				
SPA	(21)020	SPH	(21)027	SPO	(21)037
SPB	(21)021	SPI	(21)028	SPP	(21)038
SPC	(21)022	SPJ	(21)029	SPQ	(21)039
SPD	(21)023	SPK	(21)030/31	SPR	(21)041
SPE	(21)024	SPL	(21)032/33	SPS	(21)042
SPF	(21)025/40	SPM	(21)034/35		
SPG	(21)026	SPN	(21)036		

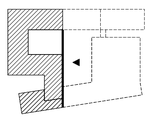

Bennetts Associates
Architects

3 Boroughloch Square Edinburgh EH8 9NJ
Tel: +44 (0)131 667 7351
Fax: +44 (0)131 662 1867
E-mail: potterrow@bennettsassociates.com

Project
Potterrow Development
for University of Edinburgh

Drawing Title
Phase 1, Phase 2A
Courtyard elevation, North
Showing section through Phase 2A

job no.	drawing no.	rev	status
0312	A(E)-310	J	CA

scale @ A3	scale @A1	date
1:200	1:100	Sept 2004