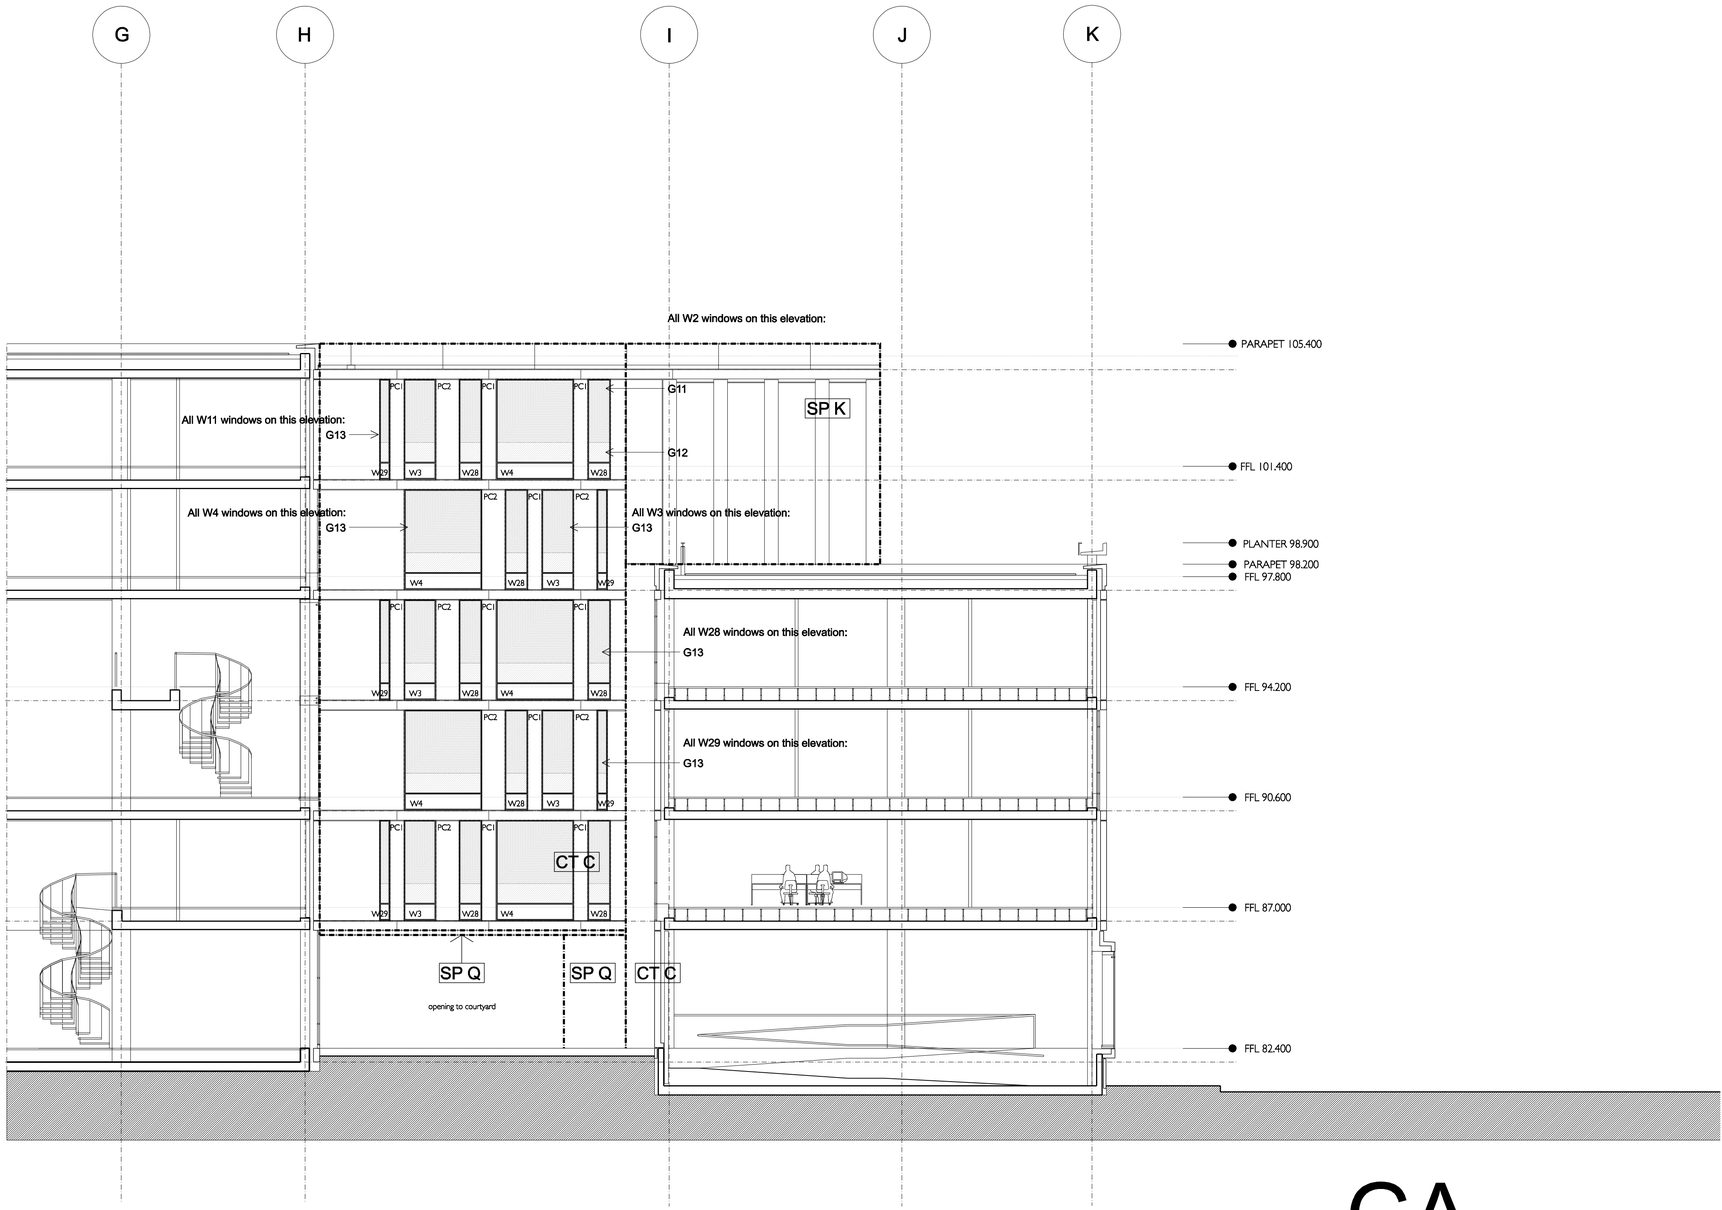

GA Drawing

Revisions

- 19.11.04 First Issue
A 05.01.05 First Billing issue
B 18.02.05 Billing Issue
C 18.03.05 Tender Issue
D Information Issue 03.06.05
D Status change to T1. Issued for Information 10.06.05
D 07.10.05 Status change to CD
E 09.08.06 Window references corrected to match what is drawn
E 14.08.06 Status change to CA

Notes

PA1-8	Precast Panel Type refer to Schedule (21)060
PB1-8	Precast Panel Type refer to Schedule (21)061
PC1-8	Precast Panel Type refer to Schedule (21)062
W1-27	Window Type refer to Schedule (21)045/046/047
G1-17	Glass Type refer to spec. 0312(21)A81/410-570

Cladding Legend

Type	Dwg. Ref.
CTA	(21)001
CTB	(21)002
CTC	(21)003

Area	Dwg. Ref.				
SPA	(21)020	SPH	(21)027	SPO	(21)037
SPB	(21)021	SPI	(21)028	SPP	(21)038
SPC	(21)022	SPJ	(21)029	SPQ	(21)039
SPD	(21)023	SPK	(21)030/31	SPR	(21)041
SPE	(21)024	SPL	(21)032/33	SPS	(21)042
SPF	(21)025/40	SPM	(21)034/35		
SPG	(21)026	SPN	(21)036		

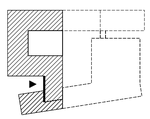

Bennetts Associates
Architects

3 Boroughloch Square Edinburgh EH8 9NJ
Tel: +44 (0)131 667 7351
Fax: +44 (0)131 662 1867
E-mail: potterrow@bennettsassociates.com

Project
Potterrow Development for University of Edinburgh

Drawing Title
Phase 1
Crichton Street Elevation

job no.	drawing no.	rev	status
0312	A(E)-331	E	CA

scale @ A3	scale @A1	date
1:200	1:100	Sept 2004