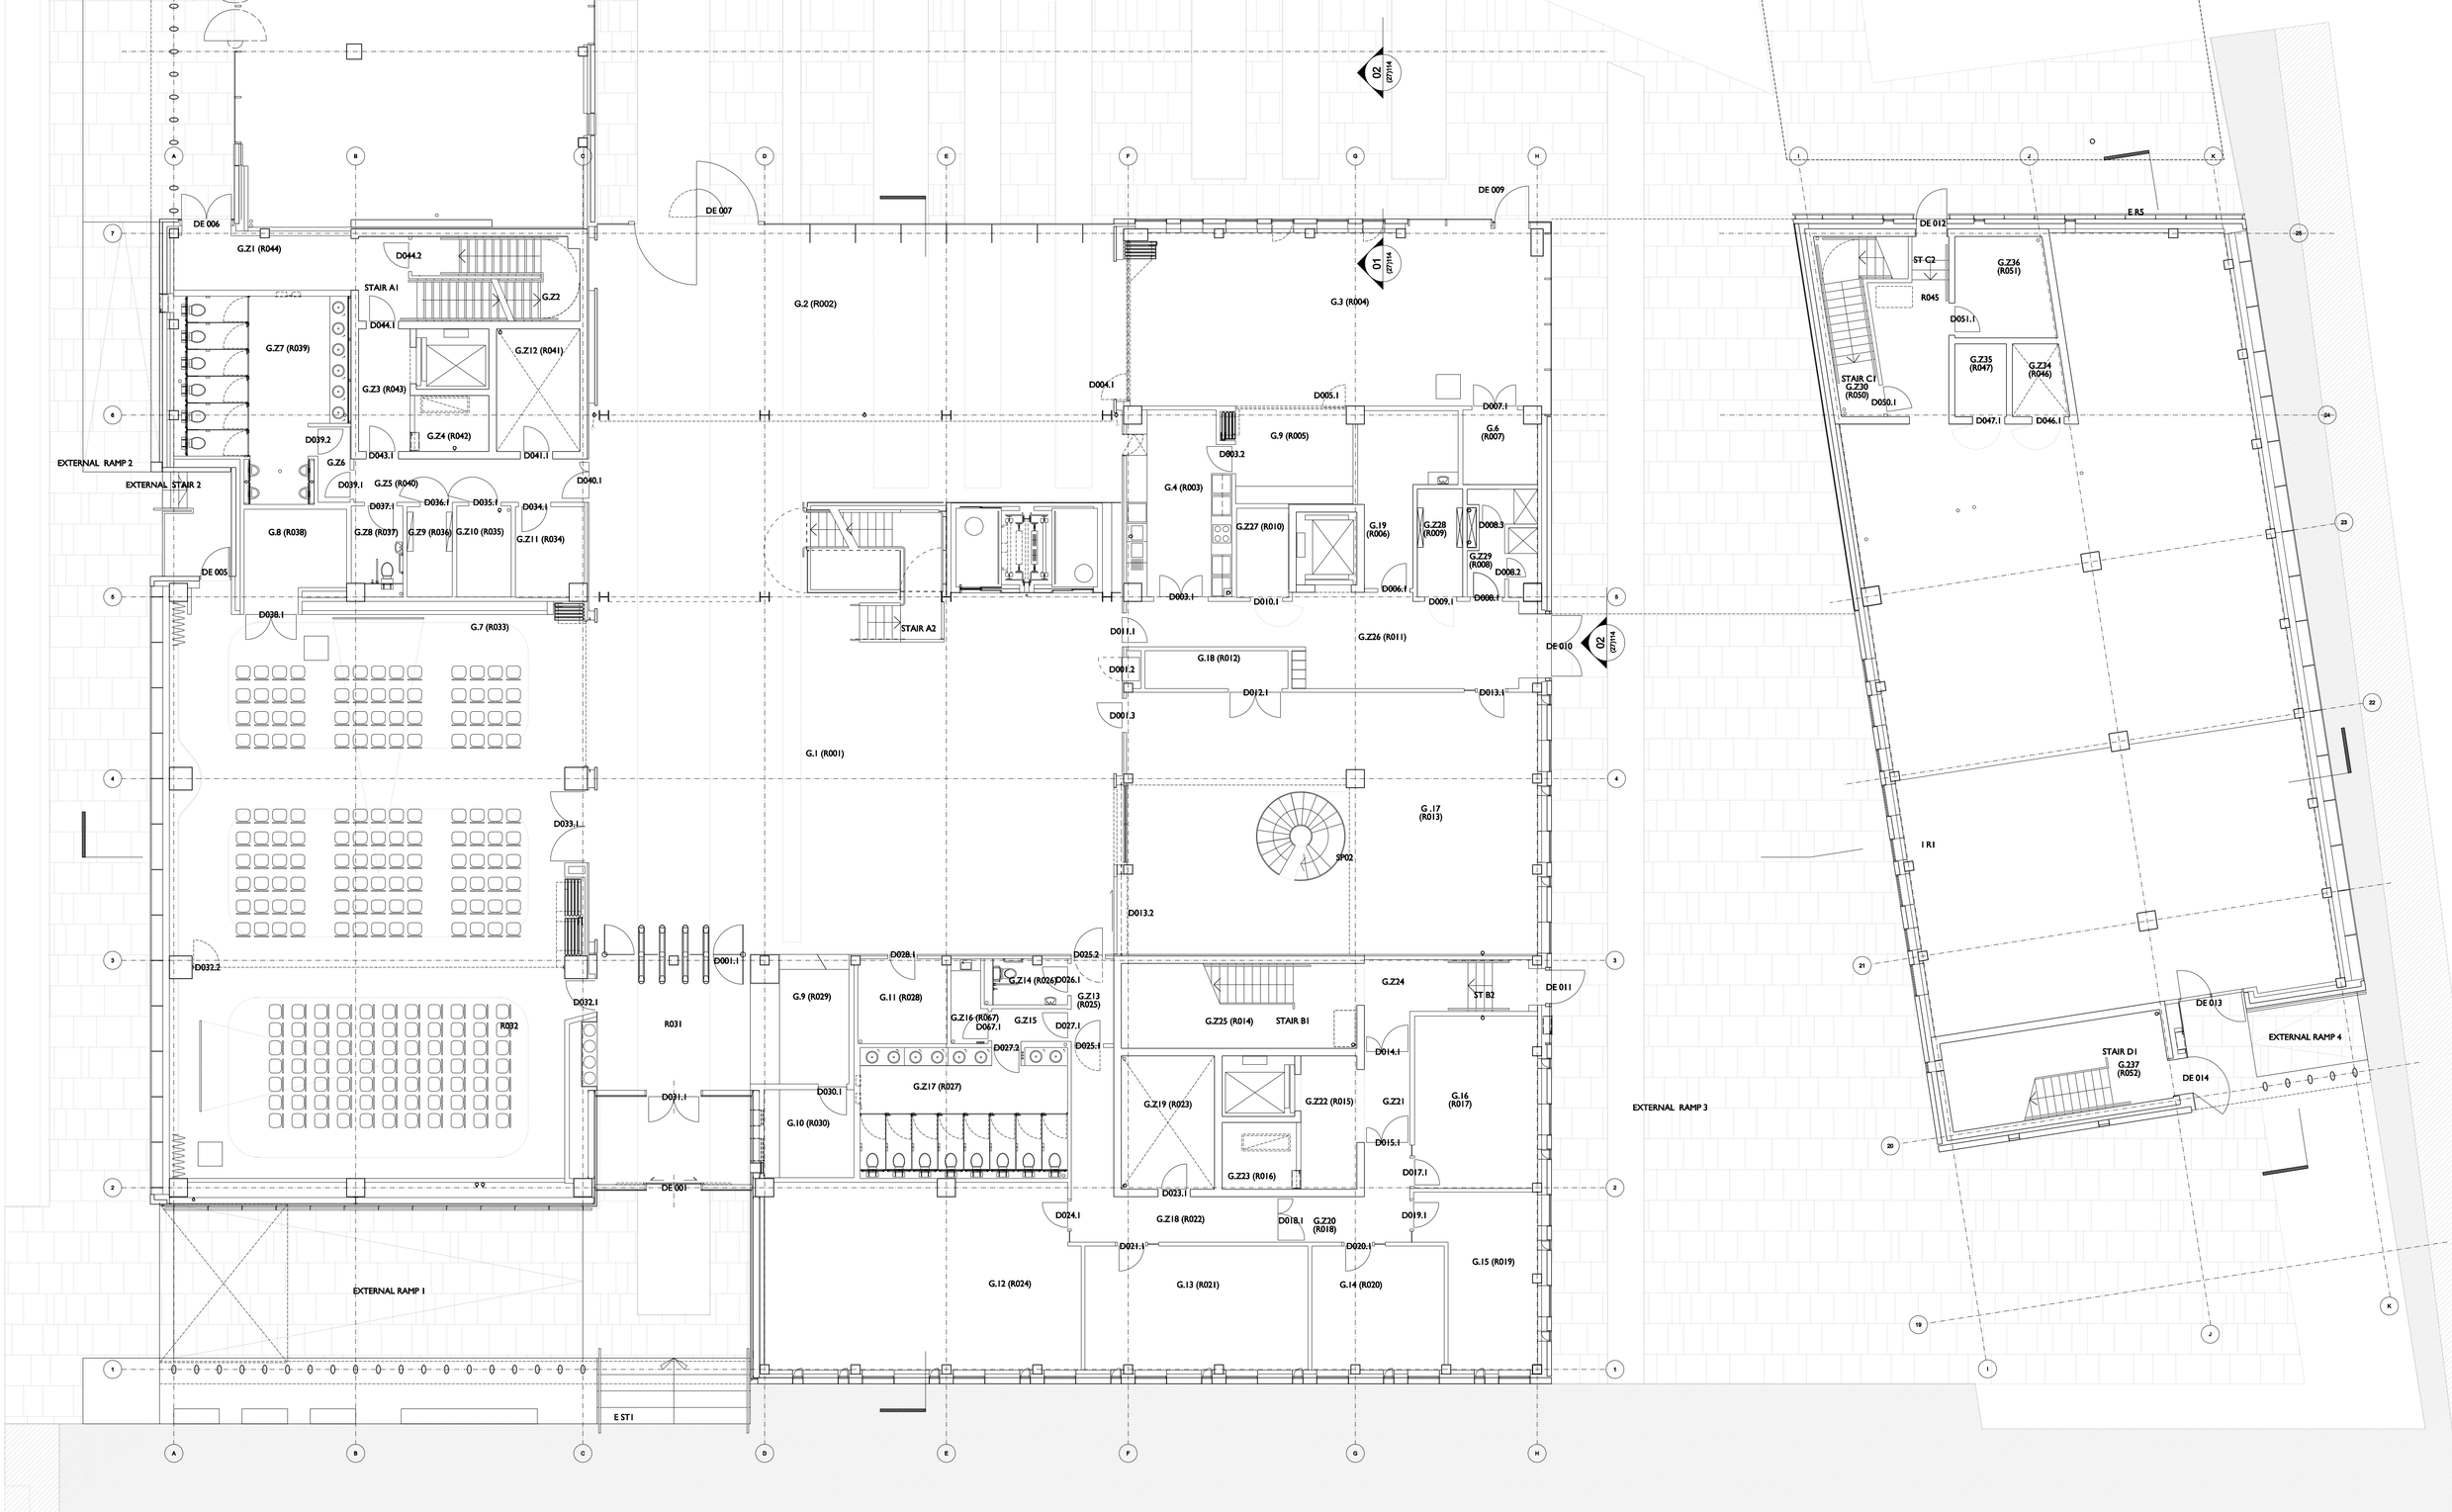

Revisions

Notes

Bennetts Associates
Architects

3 Boroughloch Square Edinburgh EH8 9NJ
Tel: +44 (0)131 667 7351
Fax: +44 (0)131 662 1867
E-mail: potterrow@bennettsassociates.com

N

Project
Potterrow Development
for University of Edinburgh

Drawing Title
Phase 1
Ground Floor Plan

job no.	drawing no.	rev	status
0312	A(E)-100	N	CA

scale @ A3	scale @A1	date
1:200	1:100	Nov 2004